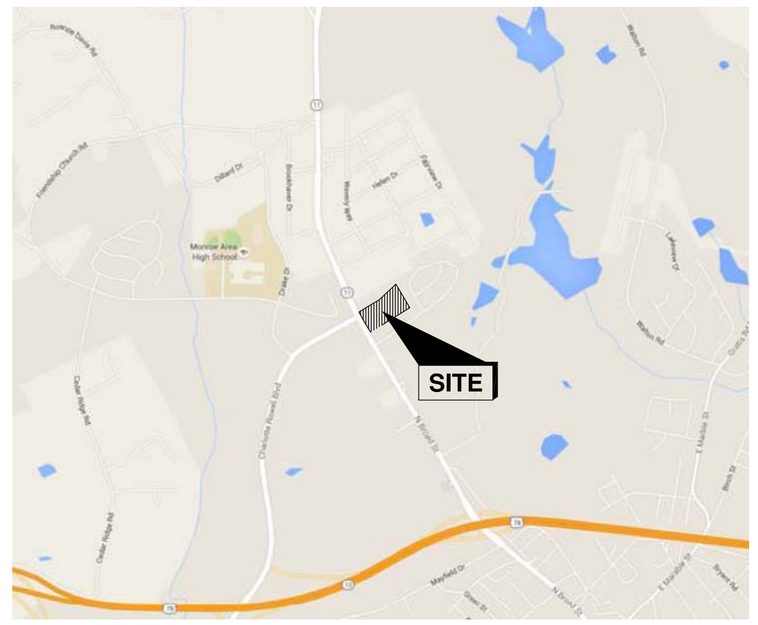

VICINITY MAP
N.T.S.

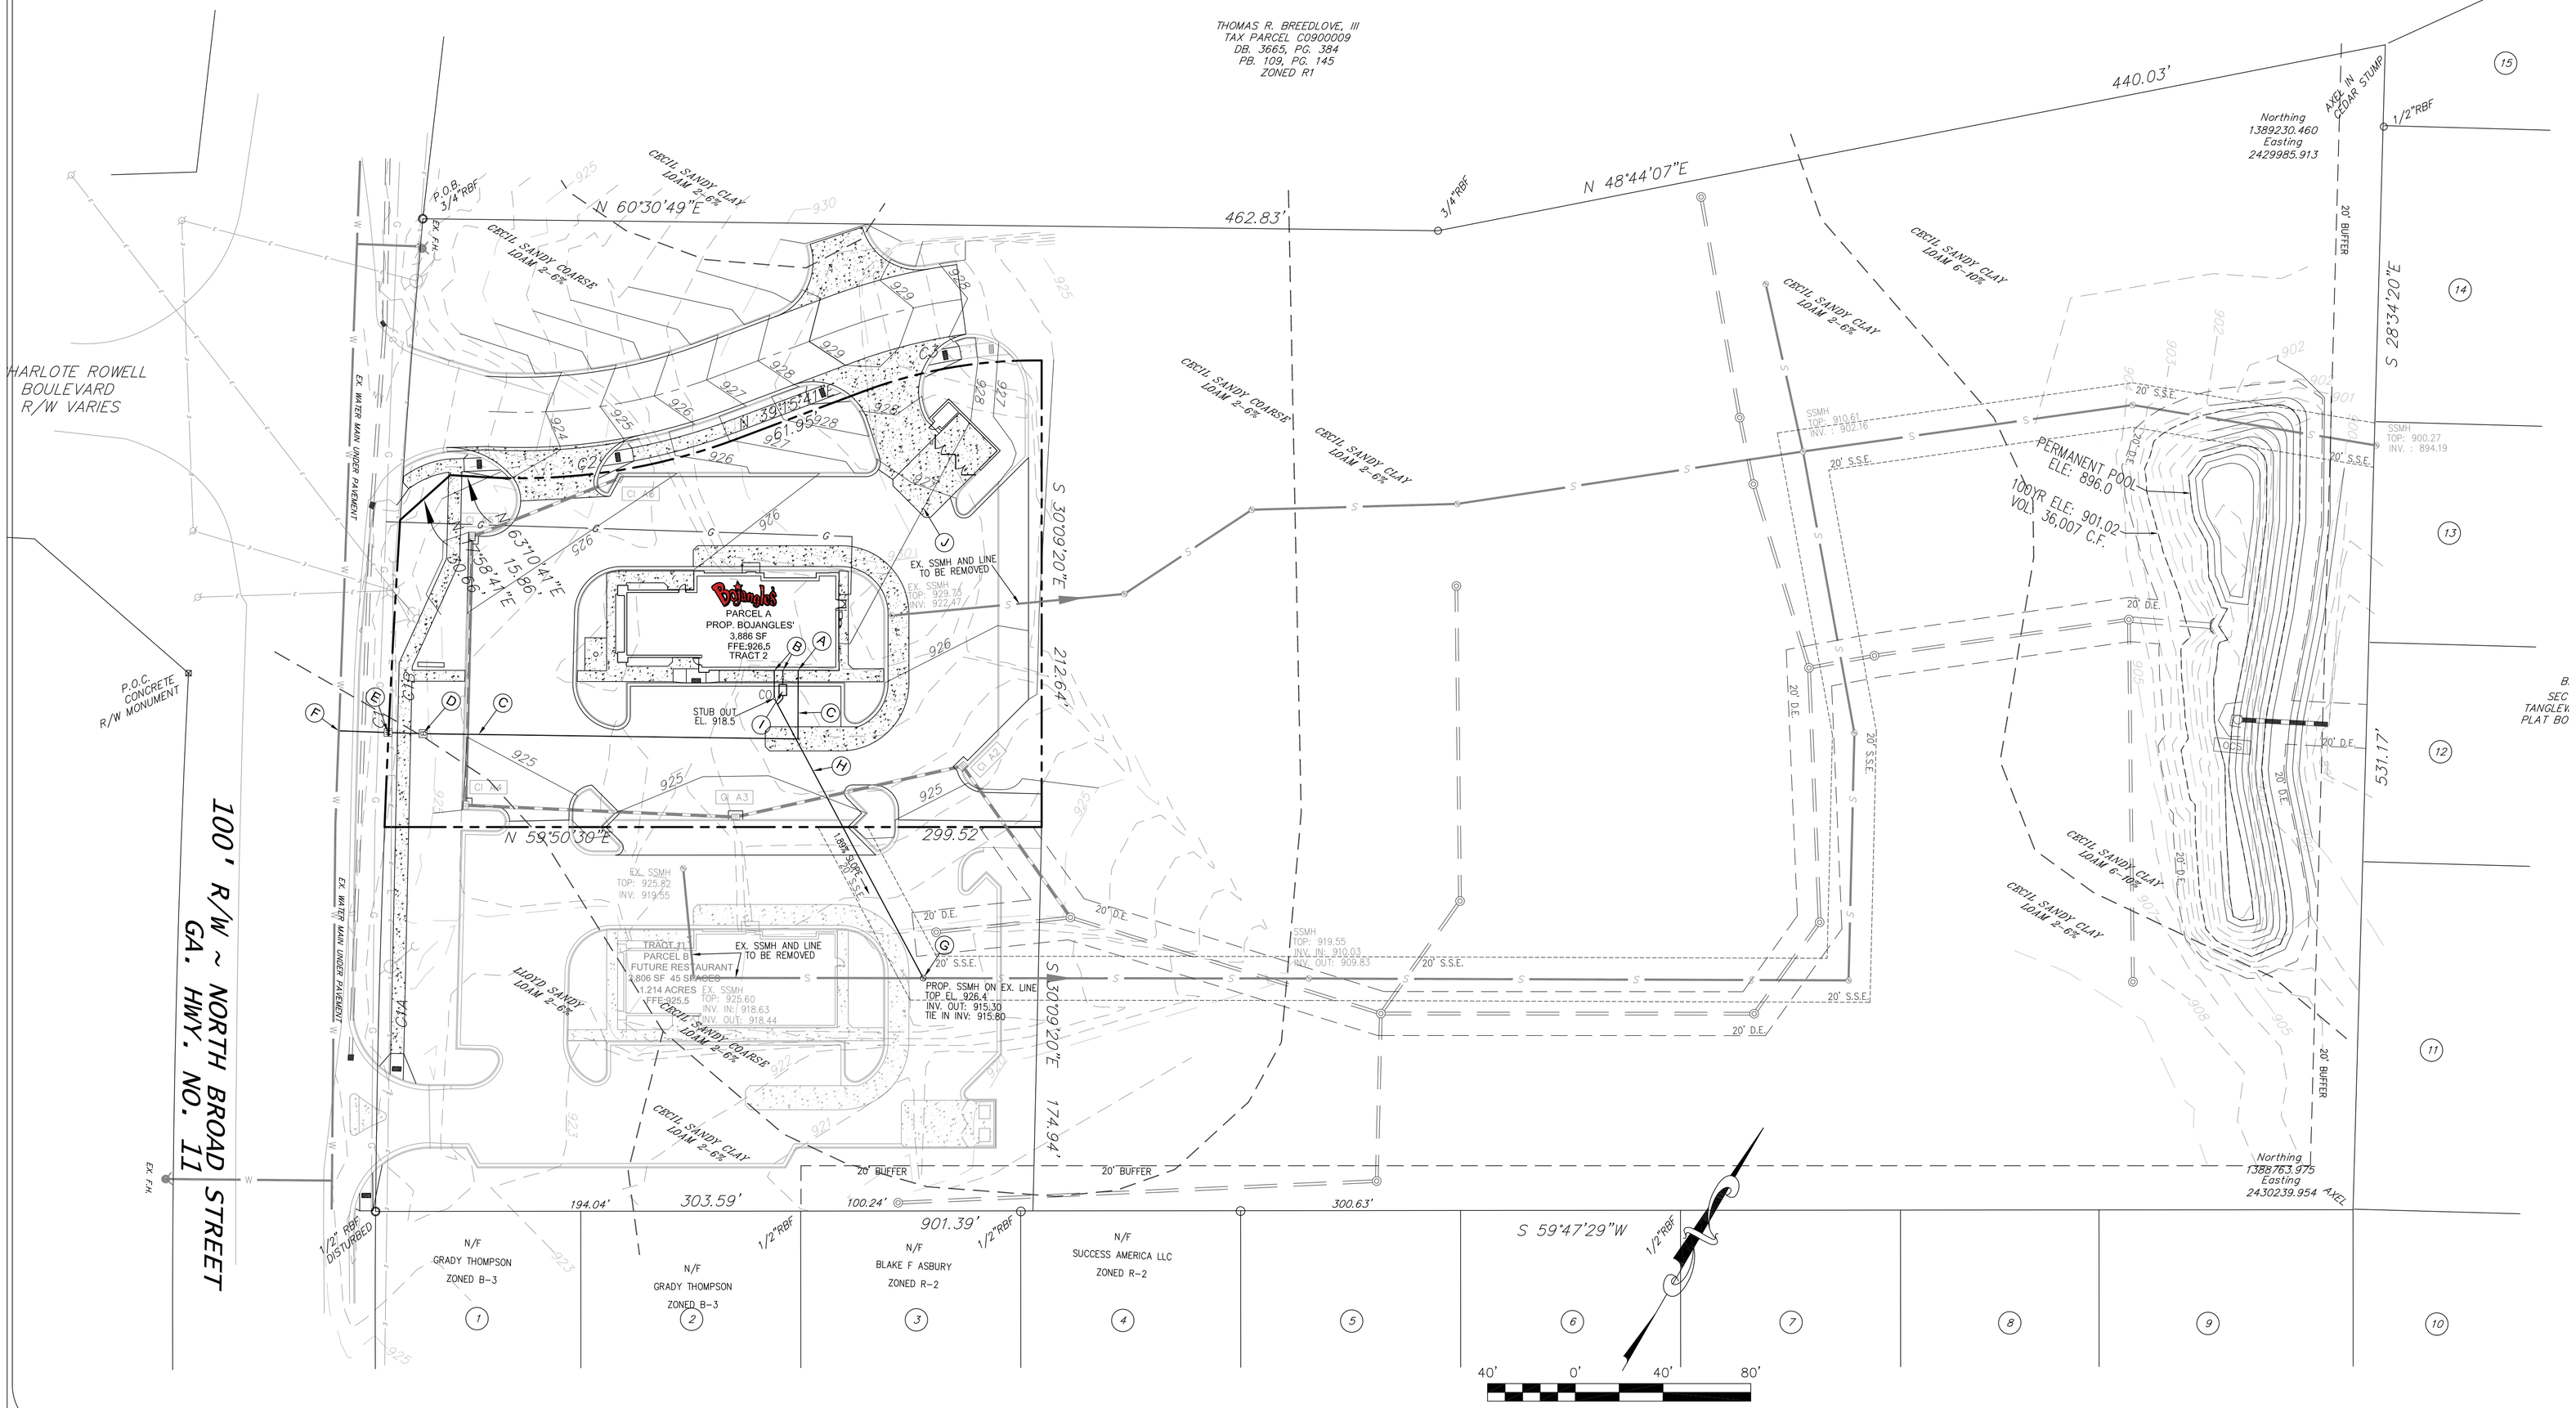

ALCOVY
Surveying & Engineering, Inc.
P.O.C. TIP HUYNH, P.E.
2205 Highway 81 South
Loganville, Georgia 30052
Phone: 770-466-4002
Fax: 770-466-4296

© 2016
Alcovy Surveying & Engineering, Inc.- All Rights Reserved
This drawing and any permitted reproductions, in whole or part, are the sole property of Alcovy Surveying & Enineering, Inc. and shall not be reproduced or conveyed in any way without the written permission of Alcovy Surveying & Engineering, Inc..

GEORGIA REGISTERED No. 033217 PROFESSIONAL ENGINEER TIP VAN HUYNH

EXHIBIT A

PROPOSED BOJANGLES' MONROE

PARCELS: PART OF M0040001
LAND LOT(S): 62
DISTRICT 3RD
1100 N. BROAD STREET
MONROE, GEORGIA

6/7/2016
SCALE = AS-SHOWN

DEVELOPER/PERMITTEE

CONTENTMENT COMPANIES, LLC.
P.O. BOX 308
BOSTWICK, GA 30623

OWNER

HB LANDS CO. INC.
P.O. BOX 604
MONROE, GA 30655

24 HOUR - EMERGENCY CONTACT
MR. JOHN BOSTWICK
PHONE: 706-474-0025
John@Contentmentfoods.com

REVISIONS

NO.	DATE	DESCRIPTION

JOB No. 15-148

EXHIBIT A